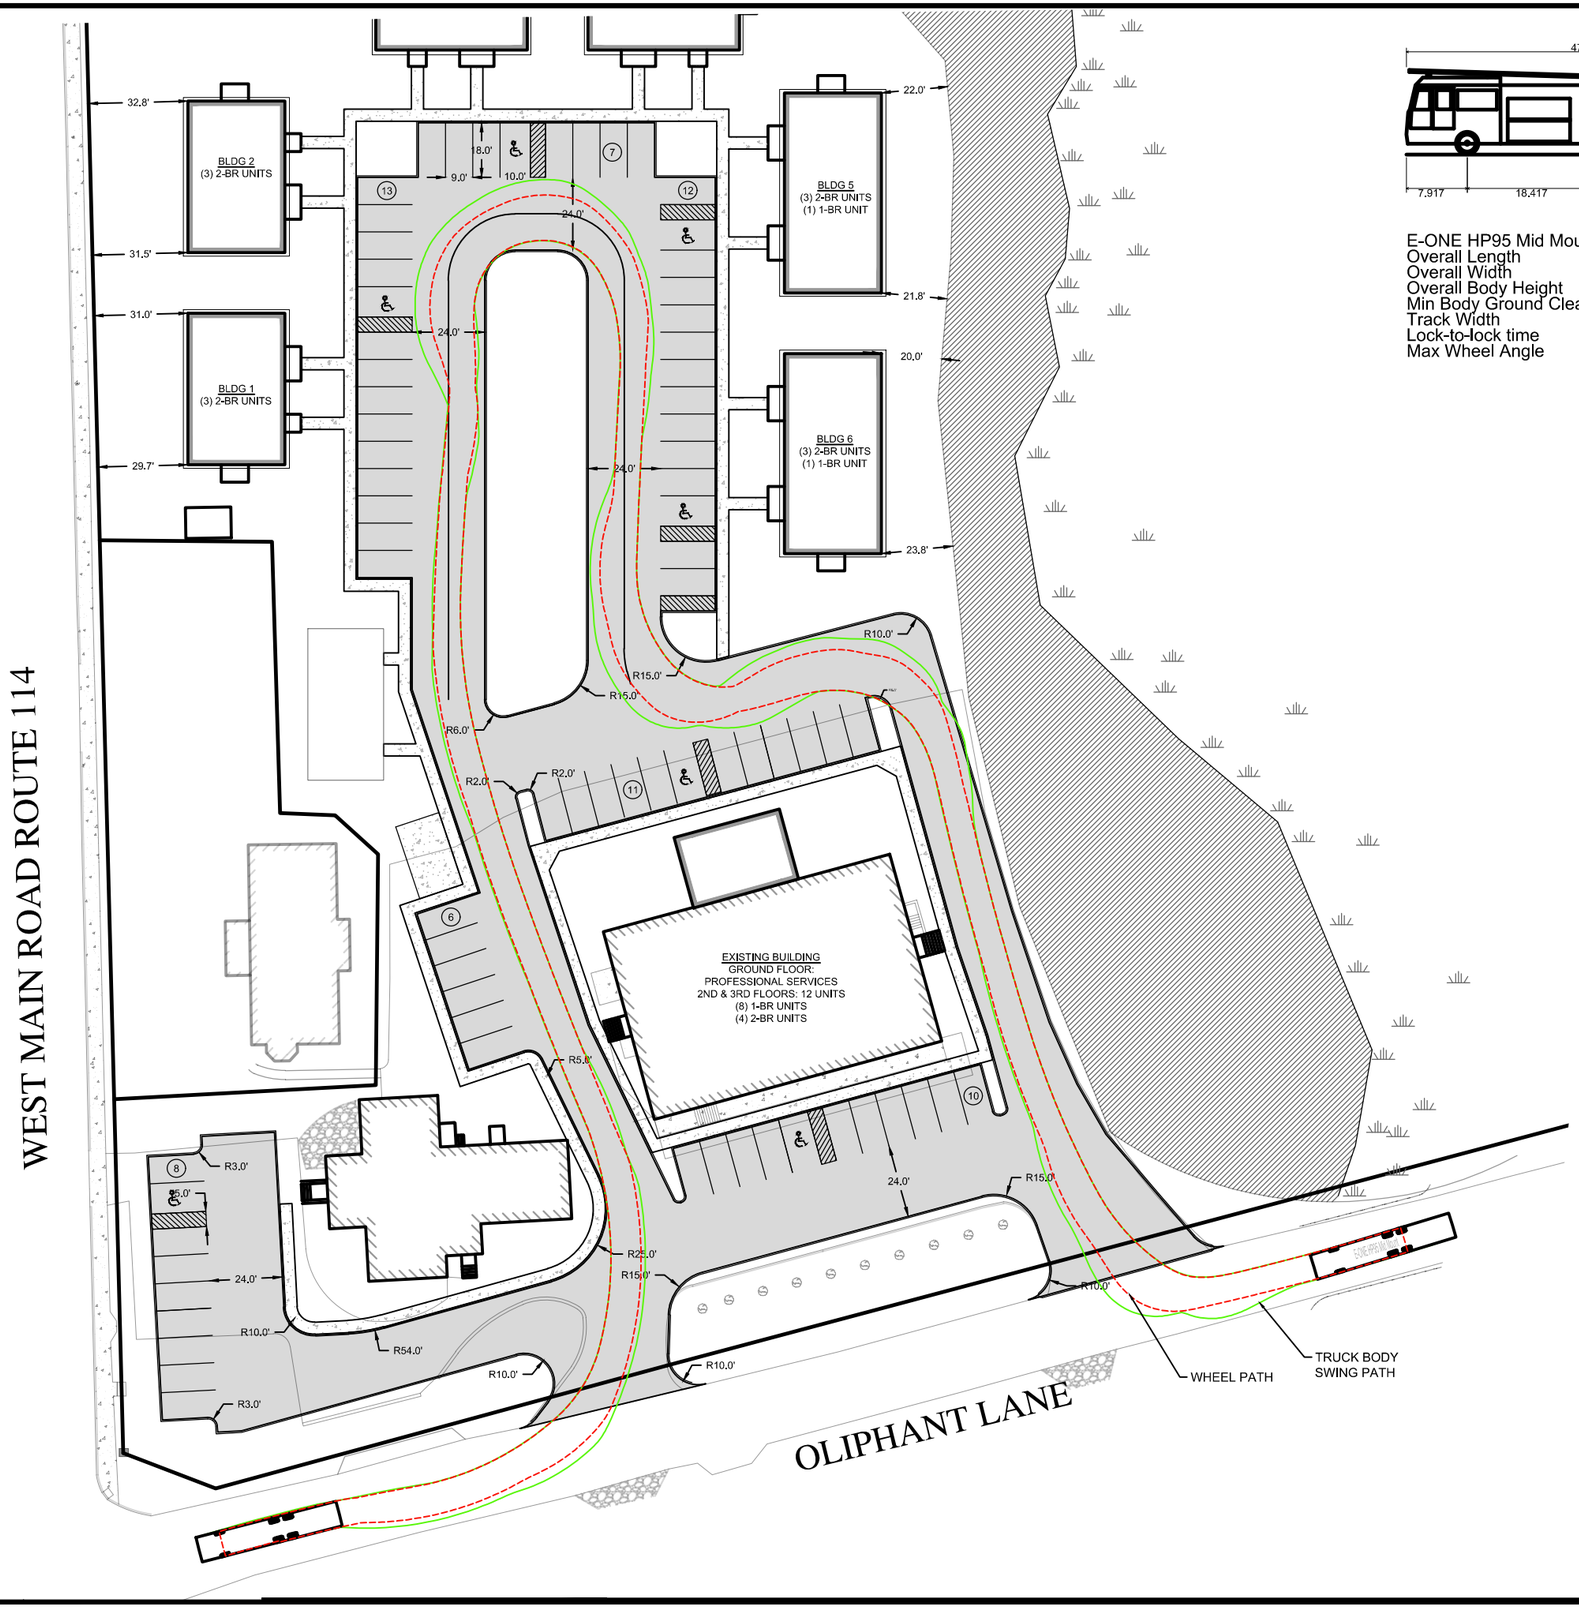

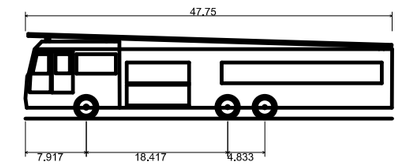

E-ONE HP95 Mid Mount	
Overall Length	47.750ft
Overall Width	8.333ft
Overall Body Height	11.000ft
Min Body Ground Clearance	1.393ft
Track Width	8.333ft
Lock-to-lock time	6.00s
Max Wheel Angle	45.00°

Revisions

Rev.	Date	By	Appr.	Description

Horsley Witten Group, Inc.
Sustainable Environmental Solutions
90 Route 6A
Sandwich, MA 02563
508-833-6600 voice
508-833-3150 fax

Checked By: JK/JF
Drawn By: KF
Design By: JK
Date: OCTOBER 2023

Plan Set: OLIPHANT SCHOOL HOUSING REUSE
26 OLIPHANT LANE
MIDDLETOWN, RHODE ISLAND

Plan Title: FIRE TRUCK TURNING MOVEMENT

Prepared For:
FJS Associates, Ltd.
135 Pelham Street
Newport, RI 02840
Phone: —
Fax: —

Survey Provided By:
Horsley Witten Group
90 Route 6A Sandwich, MA 02563
Phone:(508) 833-6600
Fax:(508) 833-3150
Datum: February, 2006

Registration:

Project Number: 22093

Sheet Number: 1 of 1

last modified: 10/09/23 printed: 10/11/23 by jk H:\Projects\2022\22093 Oliphant School Middletown RI\Drawings\Misc\22093 FIRE TRUCK.dwg